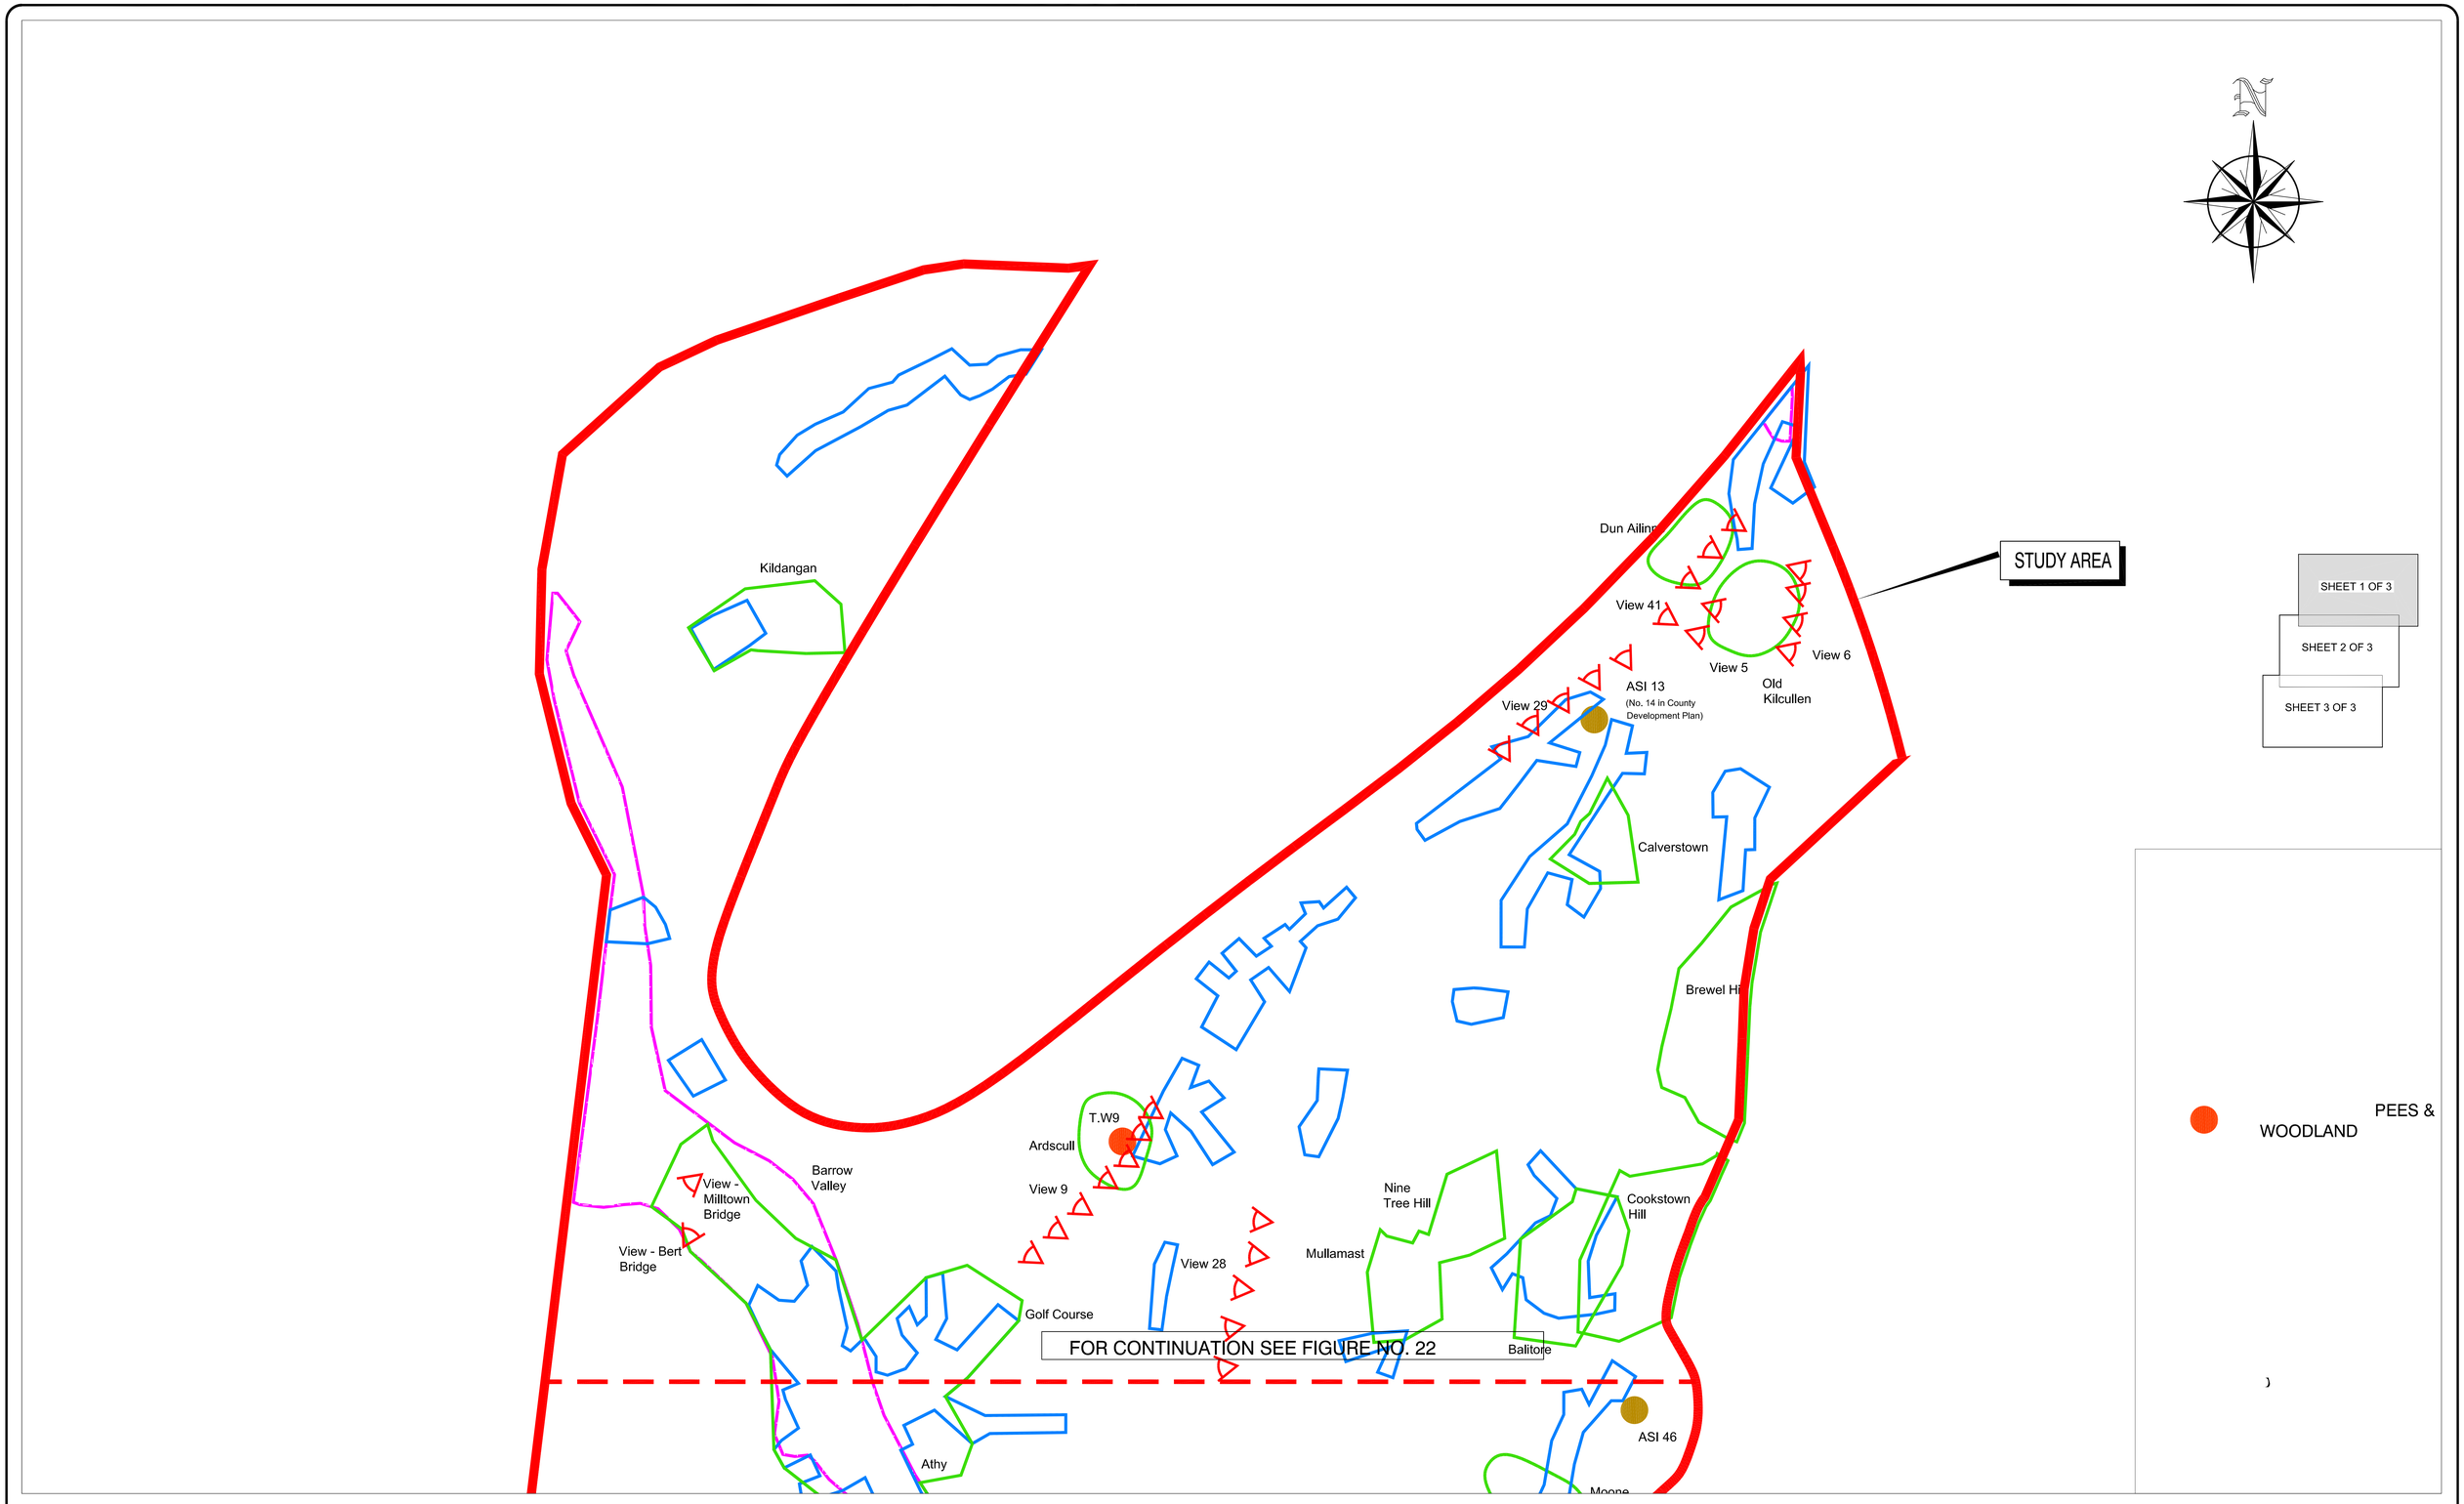

NDP
NATIONAL DEVELOPMENT PLAN

NRA NATIONAL ROADS AUTHORITY
An tÚdarás um Bóithre Náisiúnta

Project No. - KE-99-140

KILDARE COUNTY COUNCIL
Maudlins
Naas
Co. Kildare

J. LYNCH BE, C.Eng, MIEI
COUNTY ENGINEER

No.	Revision	Date	By	Chk'd	App'd

Stage	Date	App'd
PRELIMINARY		
APPROVAL		
TENDER		
CONSTRUCTION		

Roughan & O'Donovan - Maunsell Alliance
Consulting Engineers

Arena House,
Arena Road,
Sandyford, Dublin 18.
Tel. 01-2940800, Fax. 01-2940820
E-Mail. info@rod.ie

Maunsell

Project
N9/N10 KILCULLEN
TO WATERFORD - NORTH

Title
LANDSCAPE AND VISUAL
CONSTRAINTS - NORTH
SHEET 1 OF 3

Date	Scale
12/04/01	A1 DRAWING 1:50 000

Drawn	Chk'd	App'd
TMcC	R.J.P	G.P.S

CAD File	Project No.
00229-037F21	00.229

Drawing No.	Rev.
FIGURE 21	-

CAD FILE NO: